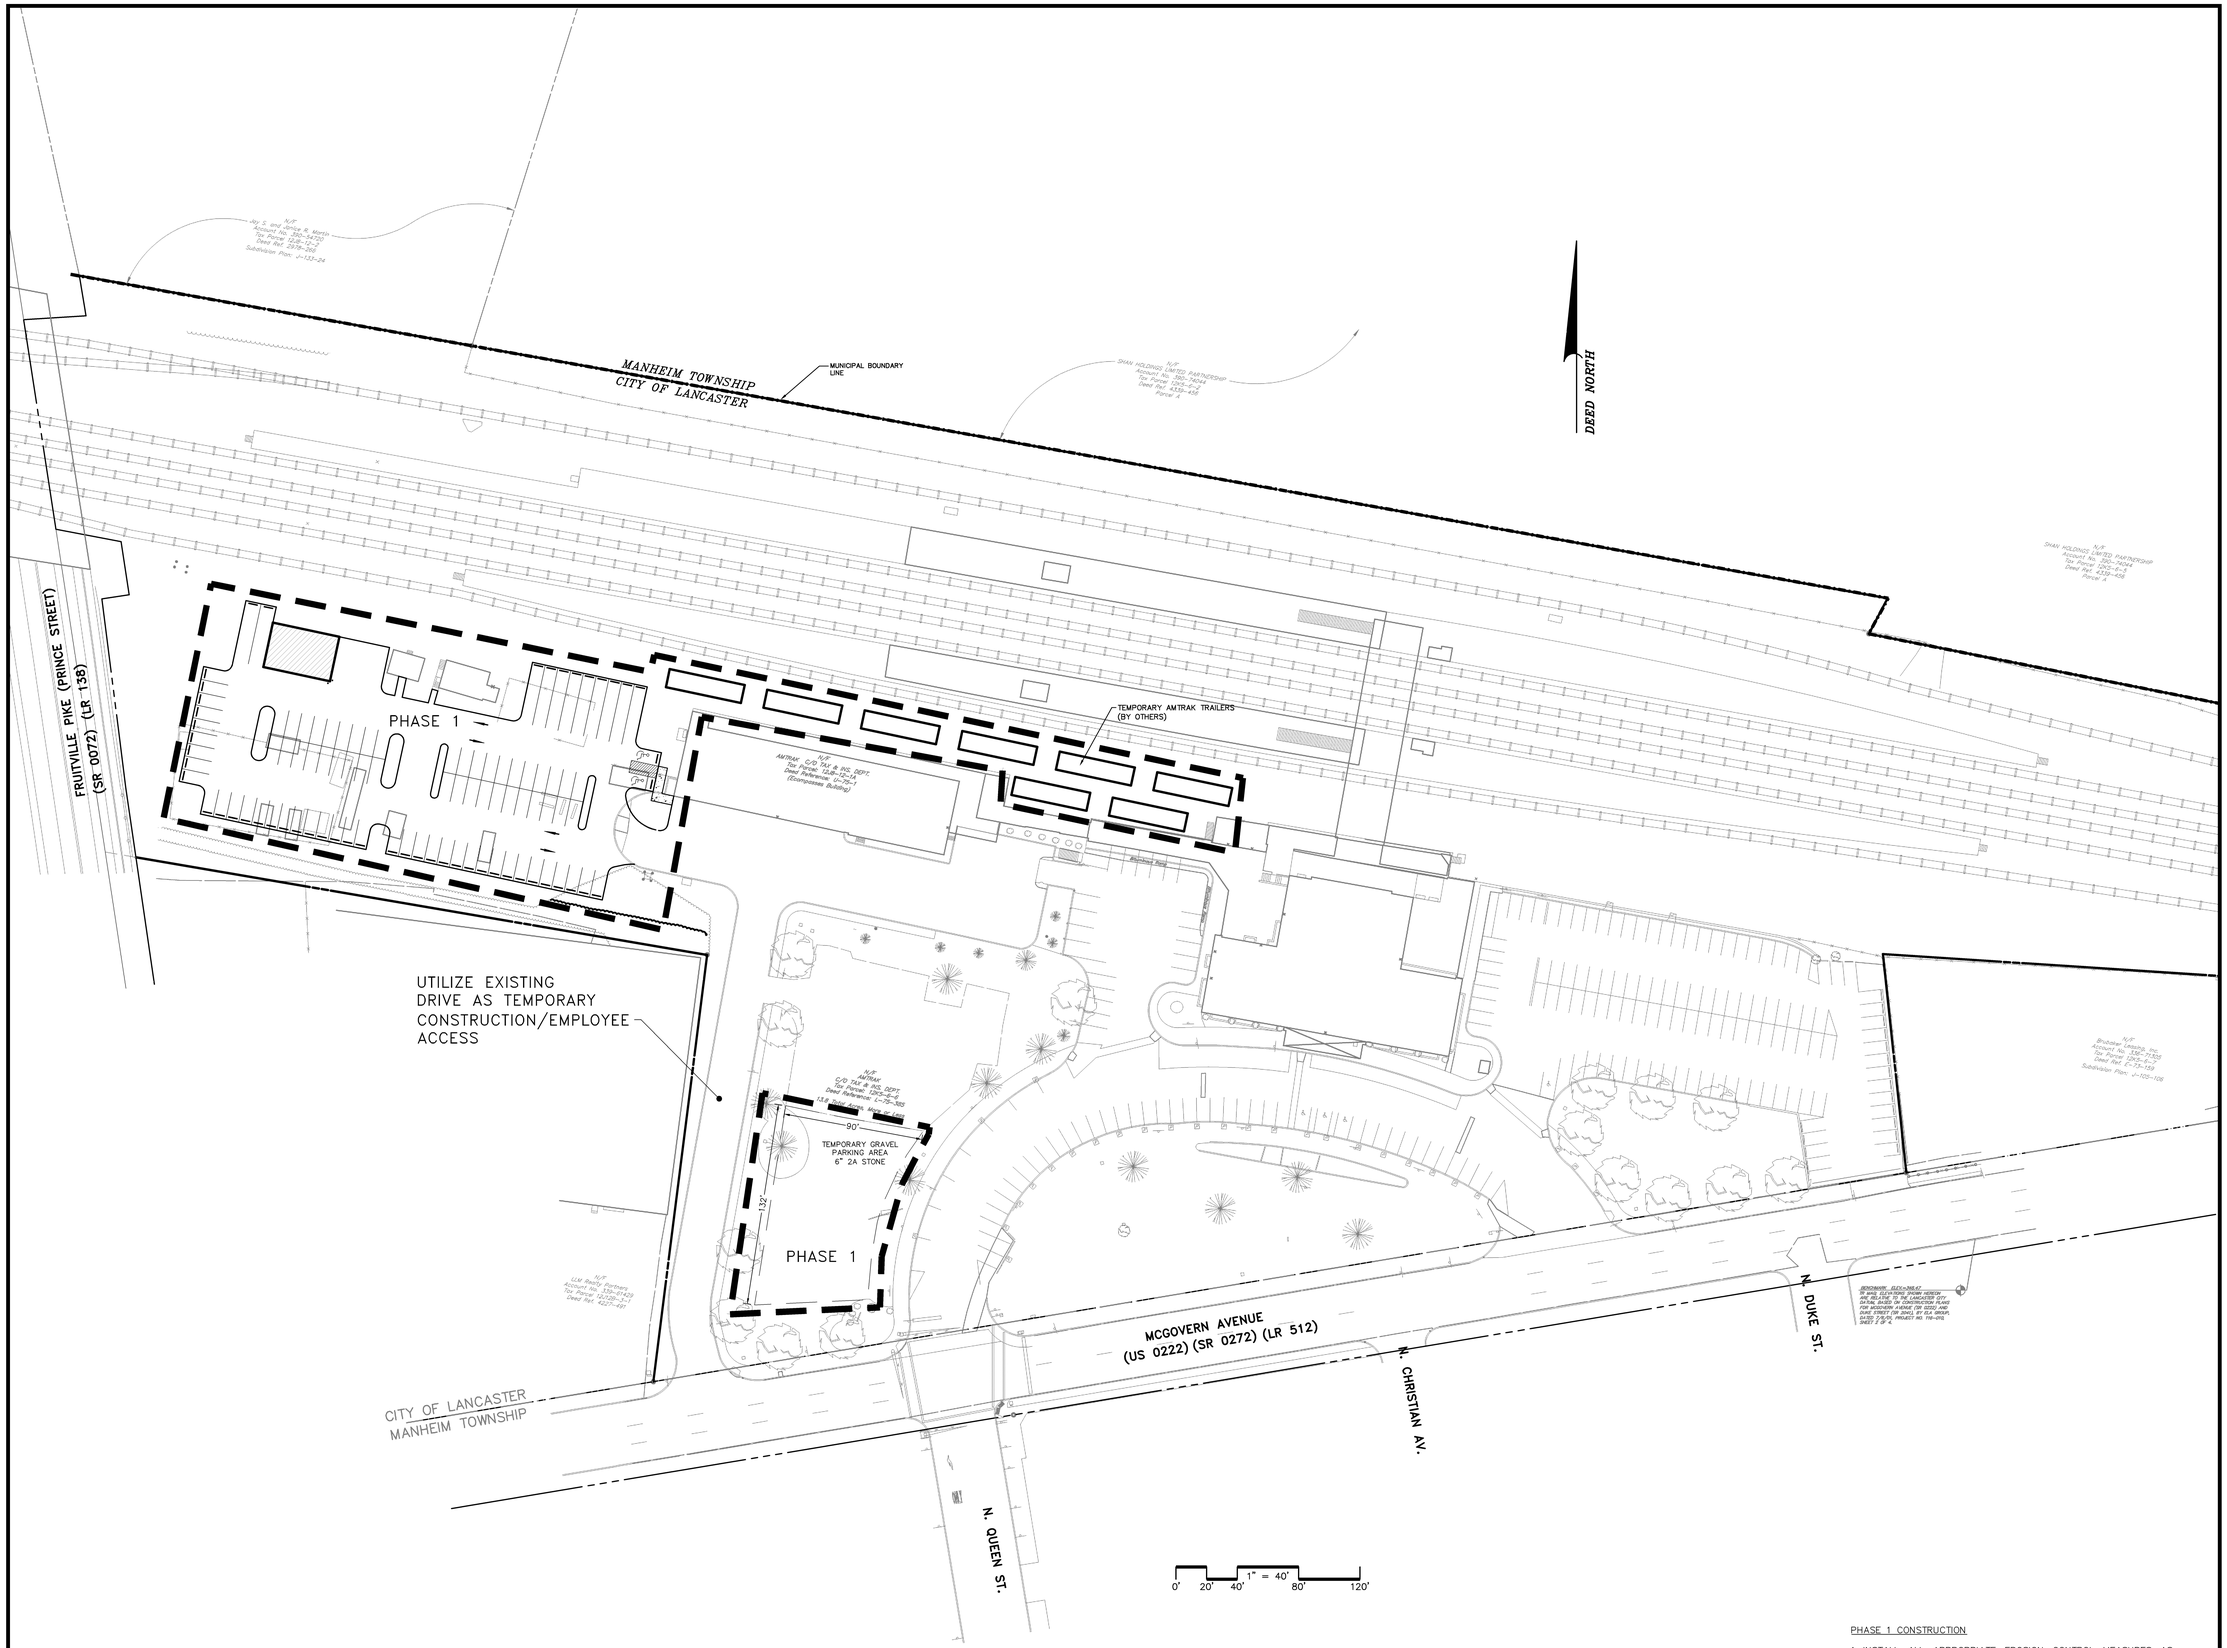

PHASE 1 CONSTRUCTION

1. INSTALL ALL APPROPRIATE EROSION CONTROL MEASURES AS IDENTIFIED ON THE EROSION CONTROL PLANS.
2. CONSTRUCT TEMPORARY STONE PAVING AREA ALONG MCGOVERN AVENUE.
3. CONSTRUCT EMPLOYEE PARKING AREA/LONG TERM PARKING AREA AS SHOWN.
4. INSTALL TEMPORARY AMTRAK TRAILERS WHERE SHOWN (SEE ARCHITECTURAL PLANS FOR DETAILS).
5. CONTRACTOR SHALL MAINTAIN ACCESS TO THE MAIN AMTRAK TERMINAL ENTRANCE AT ALL TIMES.

RETTEW

RETTEW Associates, Inc.
2500 Gettysburg Rd., Suite 100, Camp Hill, PA 17011
Phone (717) 697-3551 · Fax (717) 697-6953
Email: rettew@rettew.com
Website: www.rettew.com
Baltimore, MD · Bethlehem, PA · Lancaster, PA · Pottsville, PA
Engineers · Planners · Surveyors · Landscape Architects
Environmental Consultants

No.	Drawing Issue Description	Date
1	ISSUED FOR FINAL AMTRAK REVIEW	6/27/08

KEY PLAN

Lancaster City Station

Lancaster, PA

Amtrak

PHASING PLAN
PHASE 1

Principal-In-Charge	03-05151-001 Project No.
Project Director	AS NOTED Scale
Project Architect	MARCH 31, 2008 Date
D. ERIC BRINSER, RLA Project Manager	
JDN Drawn By	SD-14 Drawing No.
J:\03\03515101\CADD\Const Docs\ File Path	
File Plot Date	